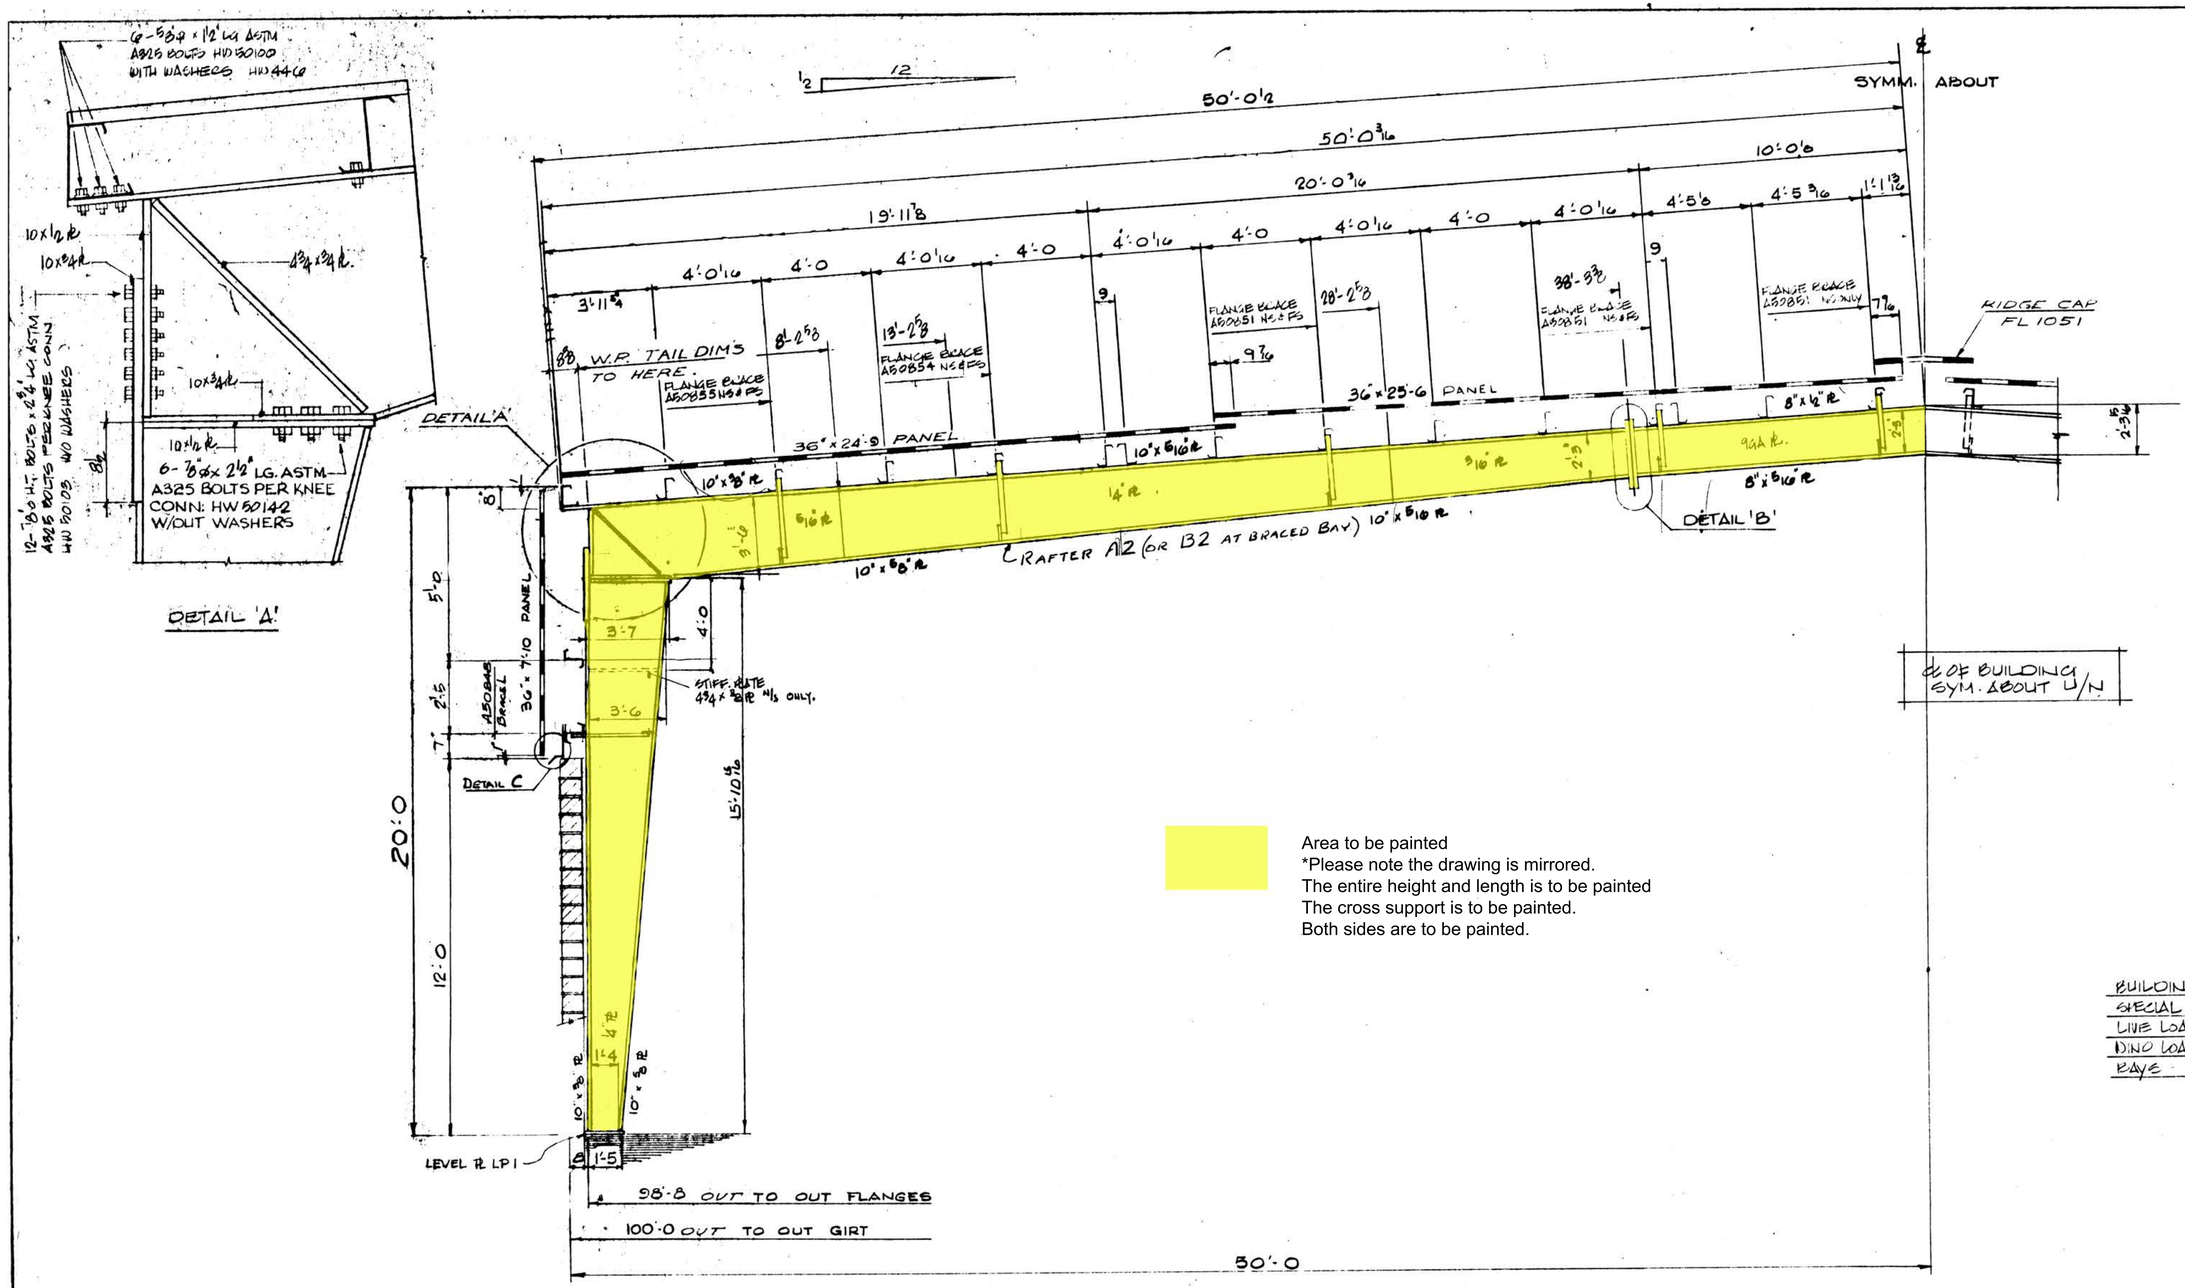

Area to be painted
*Please note the drawing is mirrored.
The entire height and length is to be painted
The cross support is to be painted.
Both sides are to be painted.

BUILDING
SPECIAL 100x192x20'-0 E.H
LIVE LOAD - 22#
DEAD LOAD - 20#
BAYS - 8 @ 24'-0

NOTE
ALL BOLTS ARE ½" ø x 1¼" LG. HW821 UNLESS NOTED

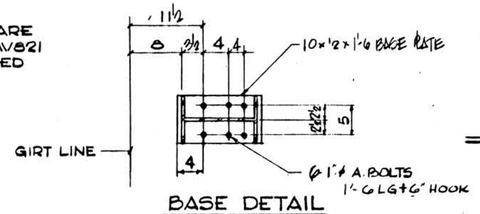

BASE DETAIL

20'-0 EAVE HEIGHT

CROSS SECTION

FRAME USAGE

BAY	LIVE LOAD P.S.F.	WIND LOAD P.S.F.
24	32	20

NO	REVISIONS	DATE	DRWN.	CHKD.
1	Dims Revised Detail C Added & See for Reviewed.	9/6/12	RD	

DATE 13/6/12
SCALE NONE
DRAWN KD
APPROVED

Stran-Steel
THE STRAN-STEEL DIVISION WESTEEL - ROSCO LIMITED
RICHMOND HILL ONTARIO

MAPLE ARENA
ROXSON CONTRACTORS LTD.
CROSS SECTION
CHECKED R O'Hare
APPROVED
A.E.O. No. CONTRACT NO 511815
SHEET No. E-2 ⚠

THIS DRAWING, AND ALL INFORMATION CONTAINED HEREIN, REMAINS THE PROPERTY OF STRAN-STEEL CORPORATION AND/OR ITS SUBSIDIARIES. CERTAIN FEATURES SHOWN HEREON ARE OR MAY BE COVERED BY ONE OR MORE OF THE FOLLOWING UNITED STATES PATENTS AND FOREIGN COUNTERPARTS THEREOF AND OTHER PENDING APPLICATIONS:
312,089 3,197,251 3,162,279
3,225,972 3,313,486

MA/001/72:05