Plotted on 23 October 1990
at 16:00

Extent of painting of the screen panels, gates and the supporting structure

Extent of 'face sealing' at skylights

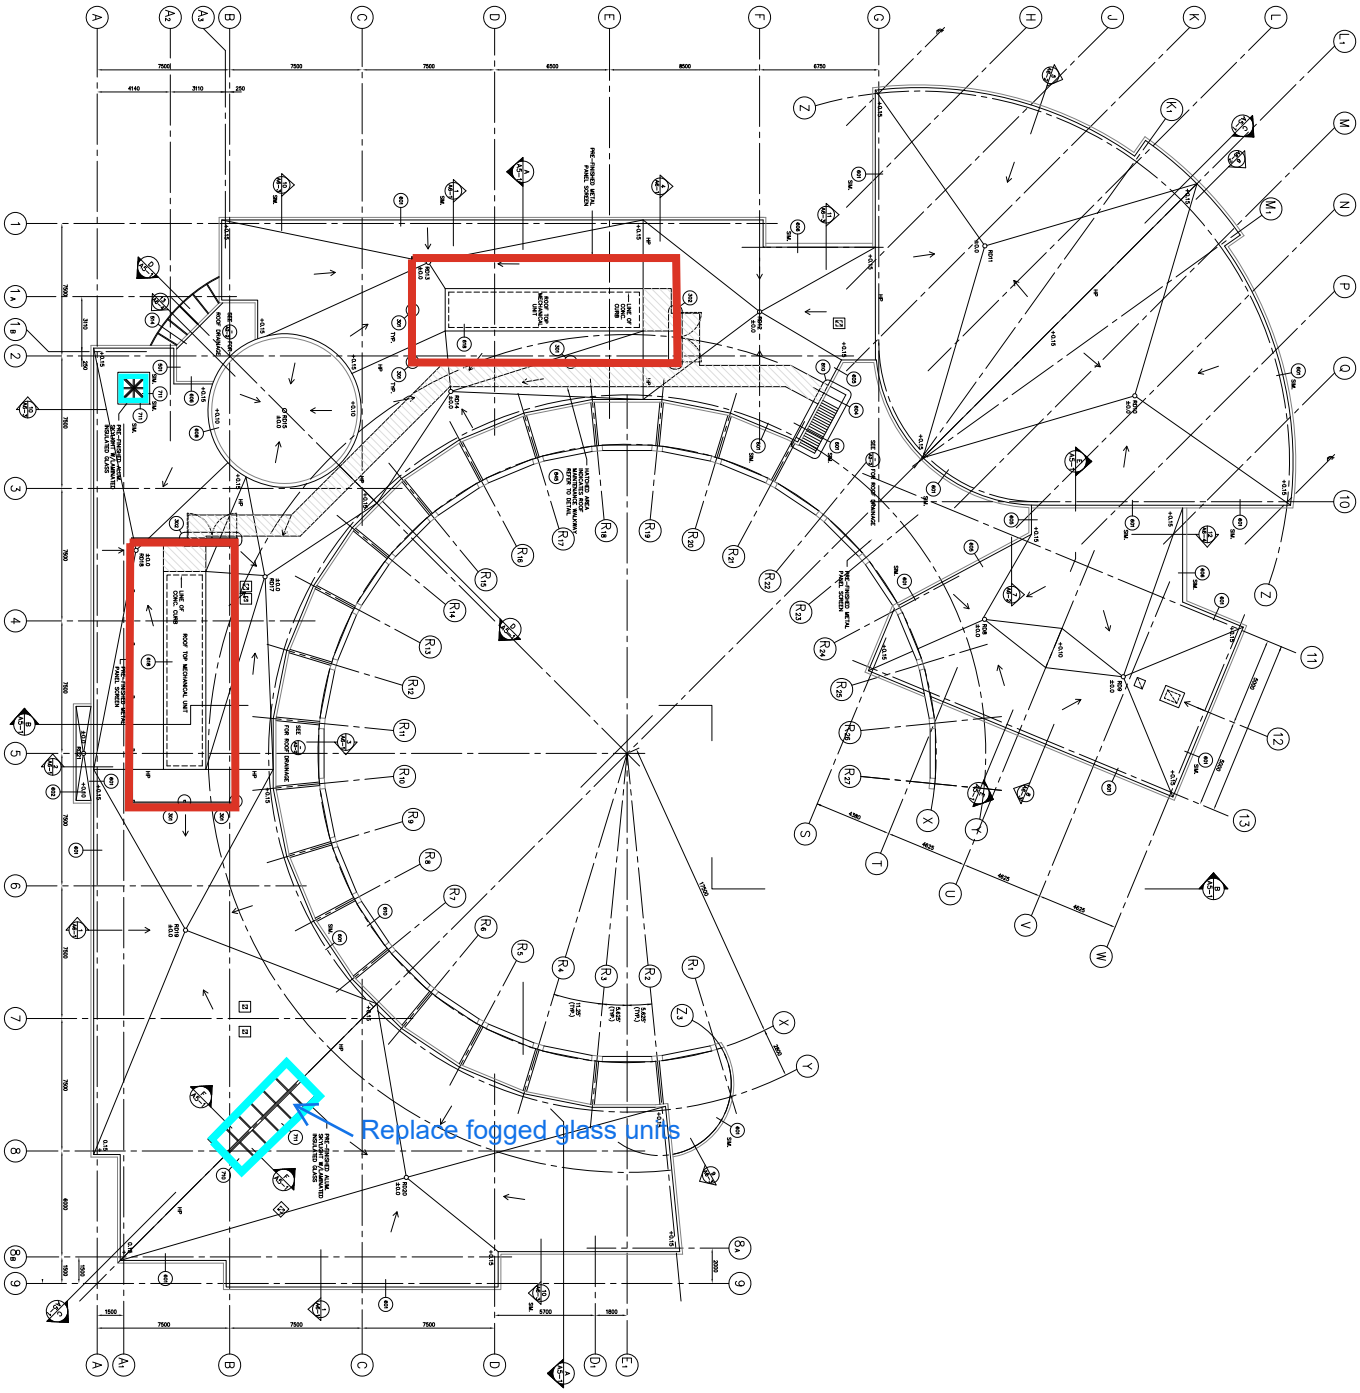

Project No. 8930 A2-3

Drawing No.

Issued for
2 Issued for Oct. 26/90
1 Issued to the Toronto City Review Oct. 15/90
No. Revision Date
Issued for Building Permit Sept. 24/90

Drawn by: D.J.G.
Checked by: D.J.G.
Date: June 11/90

KANEFF CENTRE FOR MANAGEMENT AND SOCIAL SCIENCES
UNIVERSITY OF TORONTO
ERINDALE CAMPUS

Drawing Title:
ROOF PLAN

Scale: 1:100

Architects/Engineers
Shore Henschel Irwin Peters
B.D. Dugan Street
Suite 1000
Toronto, Ontario, M5C 1W1
Tel (416) 971-7660
Fax (416) 971-7680

Project No. 8930 A2-3
Drawing No.