GROUND FLOOR PLAN

Summer phase work

All other identified areas are a different phase order would be coordinated with the awarded GC

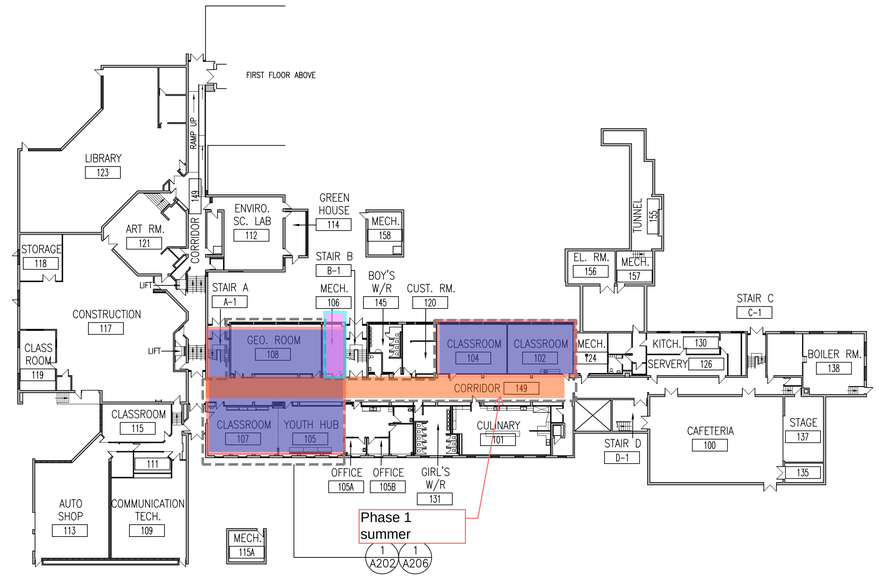

SECOND FLOOR PLAN

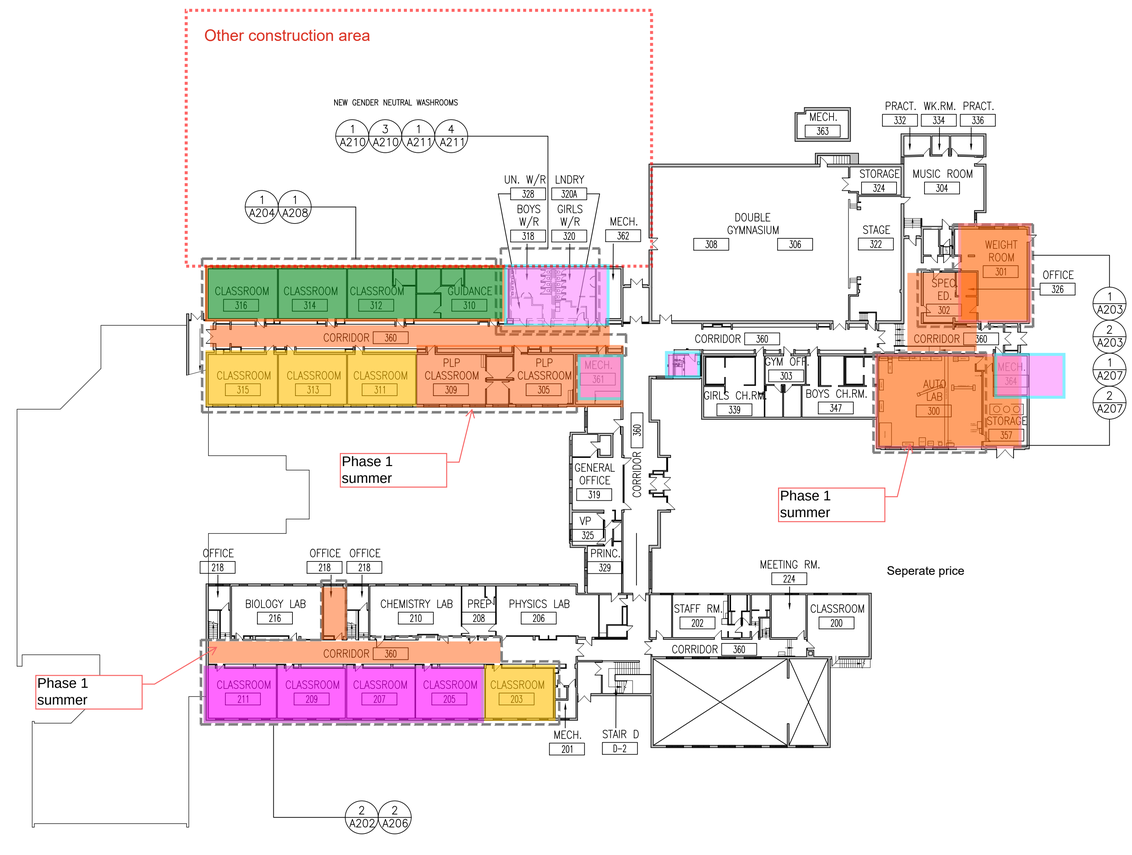

1 A201 FIRST & SECOND FLOOR KEY PLAN

1:400

DO NOT SCALE THE DRAWINGS.
CHECK AND VERIFY ALL DIMENSIONS AT THE SITE.

ALL DRAWINGS, SPECIFICATIONS AND RELATED DOCUMENTS ARE THE COPYRIGHT PROPERTY OF THE CONSULTANT AND MUST BE RETURNED UPON REQUEST. REPRODUCTION OF DRAWINGS IN PART OR WHOLE WITHOUT THE PERMISSION OF THE CONSULTANT IS FORBIDDEN.

DRAWINGS ARE NOT TO BE USED FOR CONSTRUCTION UNTIL SIGNED AND SEALED BY THE CONSULTANT.

DDSB Ignite Learning

NO.	ISSUES/ REVISIONS	DATE	BY

BBA BARRY BRYAN ASSOCIATES

PROJECT:

BROCK HIGH SCHOOL RENOVATIONS

DURHAM REGIONAL ROAD 12
CANNINGTON, ON, L0E 1E0
DURHAM DISTRICT SCHOOL BOARD

DRAWING:

PHASING KEY PLAN

DESIGN BY: BBA
DRAWN BY: DG
CHECKED BY: INITIALS
DATE: 26-02-09
SCALE: 1:400
PROJECT NO: 25233
SEAL: